


The diagram is a detailed structural plan of the 1st floor, showing the original structure and proposed renovation work. The plan includes the following elements:


- Dimensions:**
 - Overall width: 19855 mm (top) and 19515 mm (bottom).
 - Overall depth: 19690 mm (left and right).
 - Internal dimensions for various sections are provided, such as 5450, 240, 2440, 1800, 3650, and 4355 mm along the top; and 860, 240, 5450, 240, 2440, 1800, 3650, and 4595 mm along the bottom.
 - Vertical dimensions on the left include 3920, 2000, 240, 860, 240, 4150, 240, 1360, 240, 3050, and 240.
 - Vertical dimensions on the right include 3460, 3660, 240, 1860, 240, 3650, 240, 3050, and 240.
- Structural Elements:**
 - Walls: Shaded areas represent existing walls. Dashed lines indicate walls to be removed or modified.
 - Columns: Represented by small squares.
 - Doors: Indicated by arcs and labels like "新建门洞" (New door opening) and "拆除后多孔砖封门洞" (Seal door opening with multi-pore bricks after removal).
 - Windows: Indicated by labels like "塑钢窗拆除后修复断面, 新建铝合金推拉窗" (After removal of plastic steel windows, repair the section and build new aluminum alloy sliding windows).
 - Stairs: Located on the right side, with a label "不锈钢护栏拆除 (3.5 米高)" (Remove stainless steel guardrail (3.5m high)).
- Renovation Notes:**
 - "夹心彩钢隔墙拆除" (Remove sandwich steel plate partition wall) - Multiple locations.
 - "拆除后多孔砖封门洞" (Seal door opening with multi-pore bricks after removal) - Multiple locations.
 - "新建排水沟至外围/成品 预制沟盖" (Build new drainage ditch to the perimeter / finished product precast ditch cover).
 - "不锈钢护栏拆除 (3.5 米高)" (Remove stainless steel guardrail (3.5m high)).

Legend:

- 1F (1st Floor)
- ORIGINAL STRUCTURE PLAN
- 结构改造图 (Structural Renovation Drawing)
- SCALE: 1/70

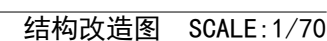


序号
SHEET No.

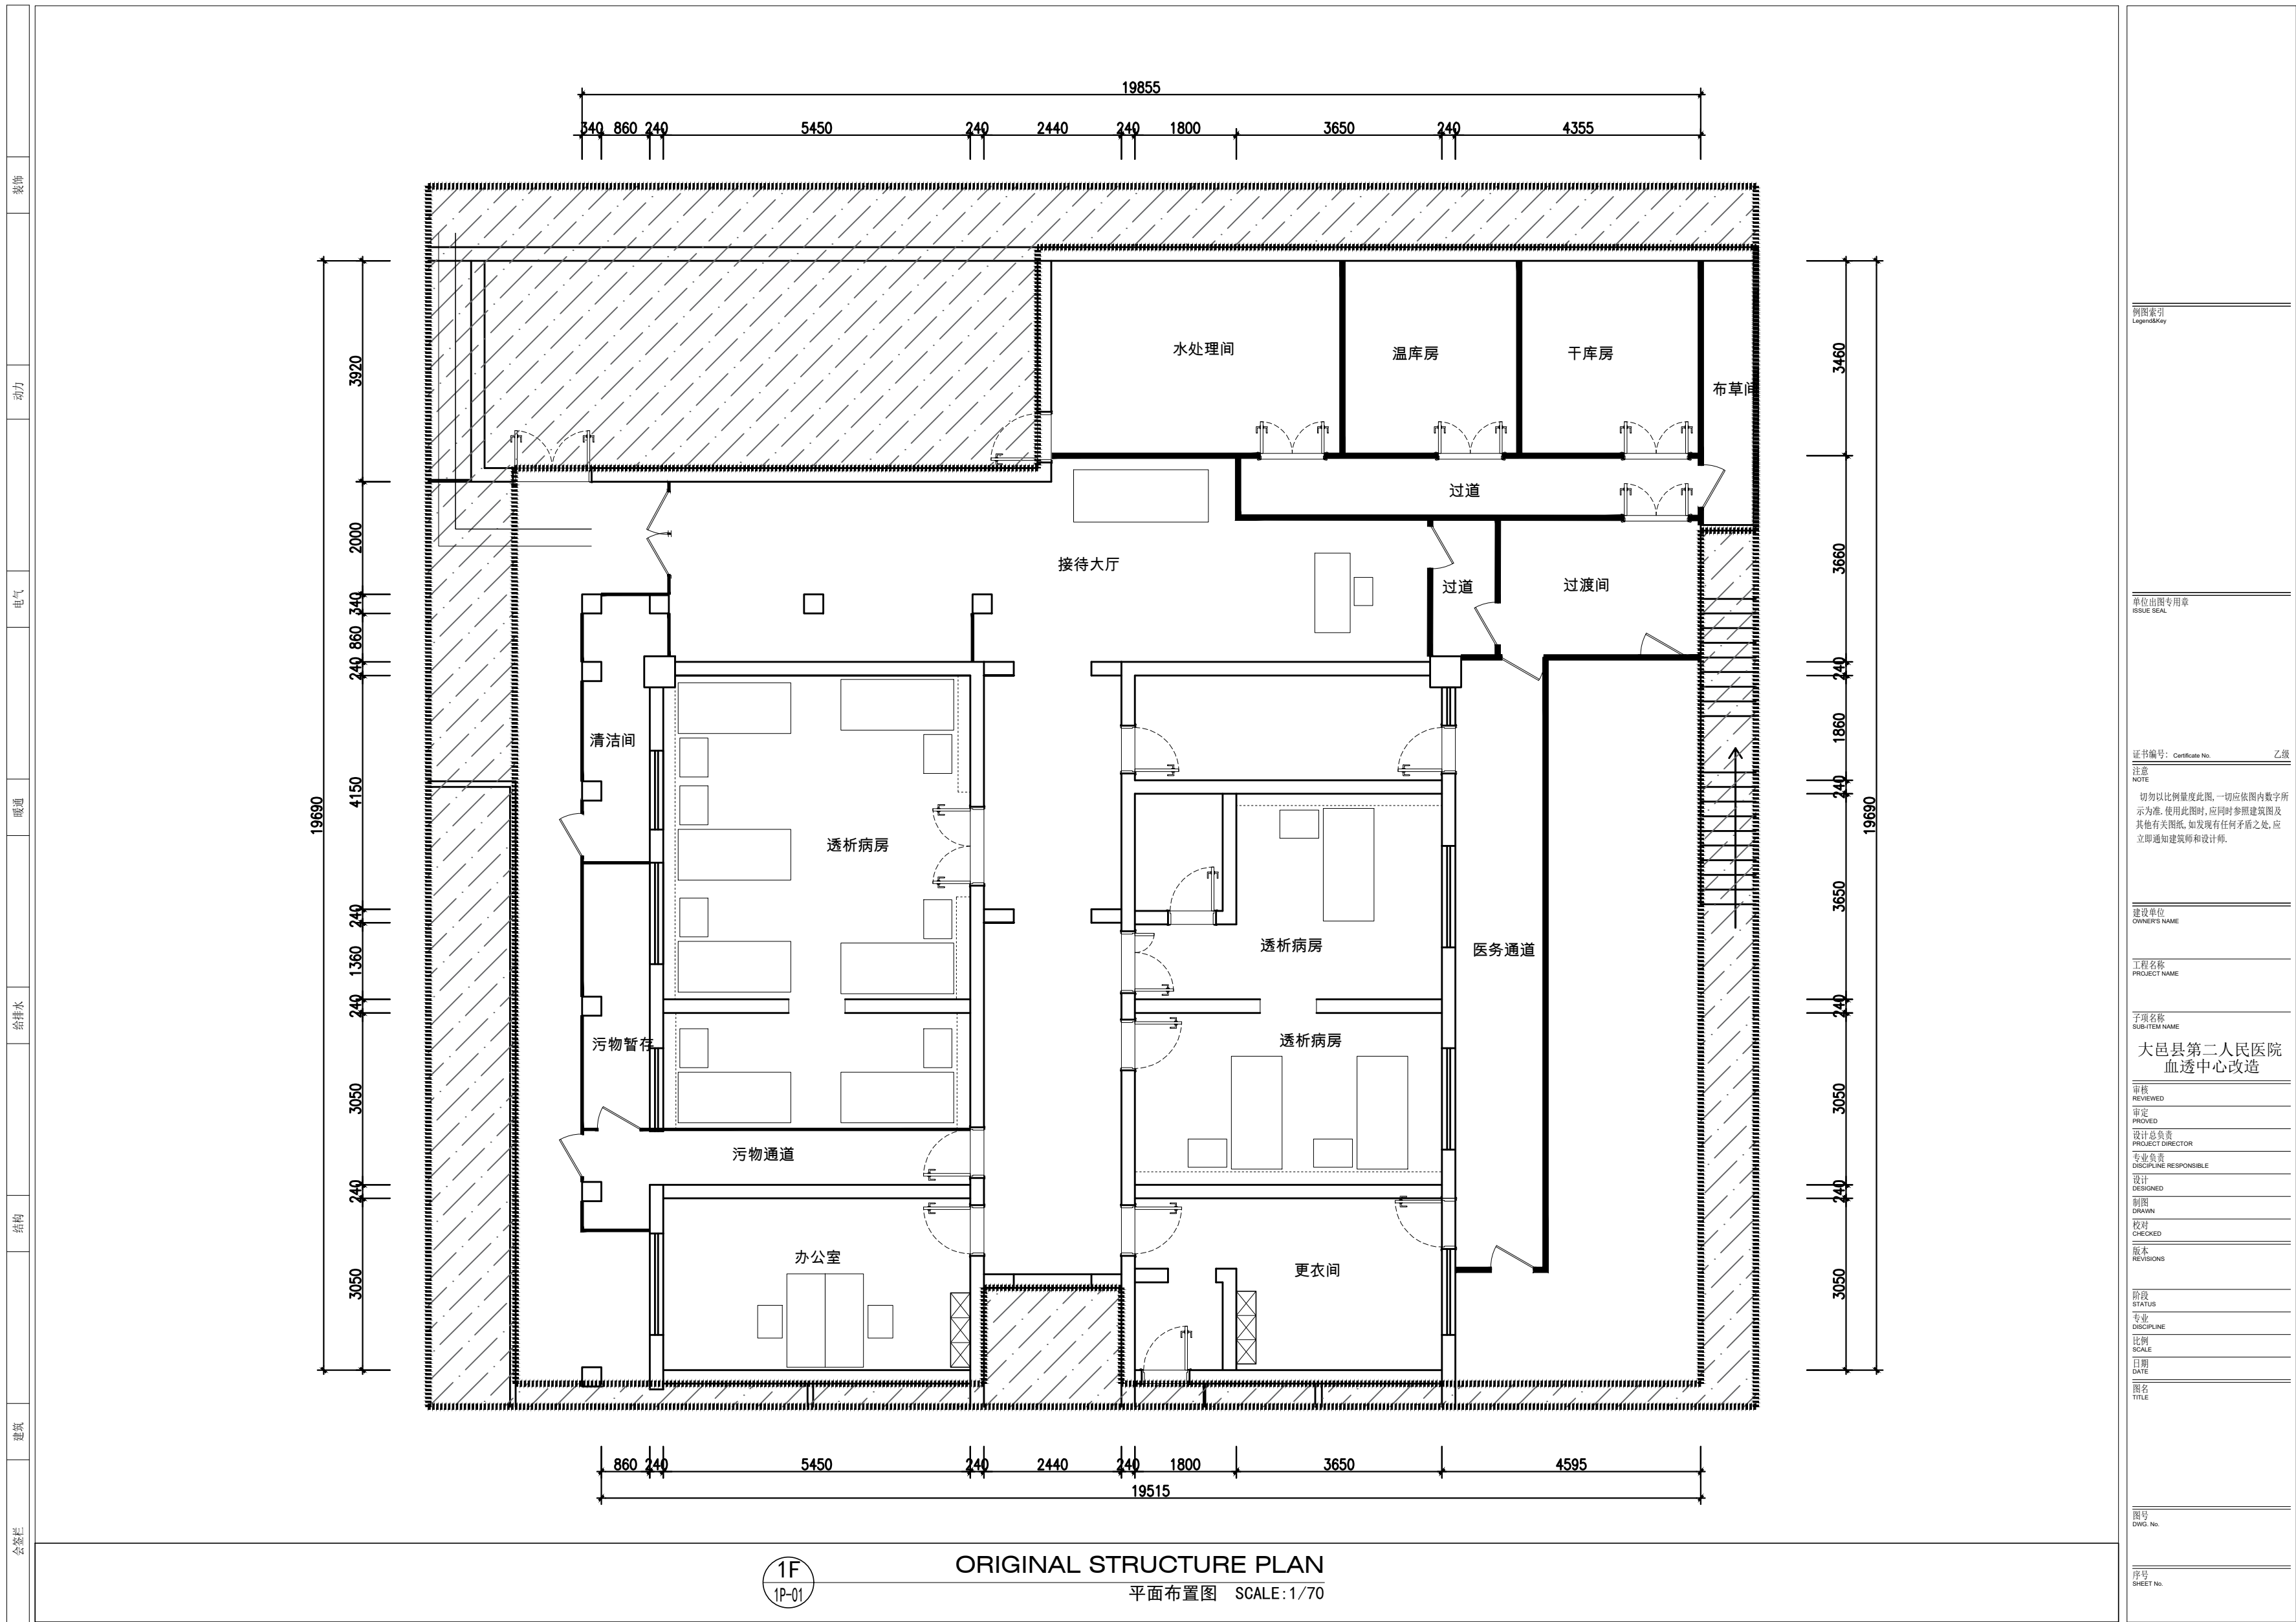

[illegible]

--

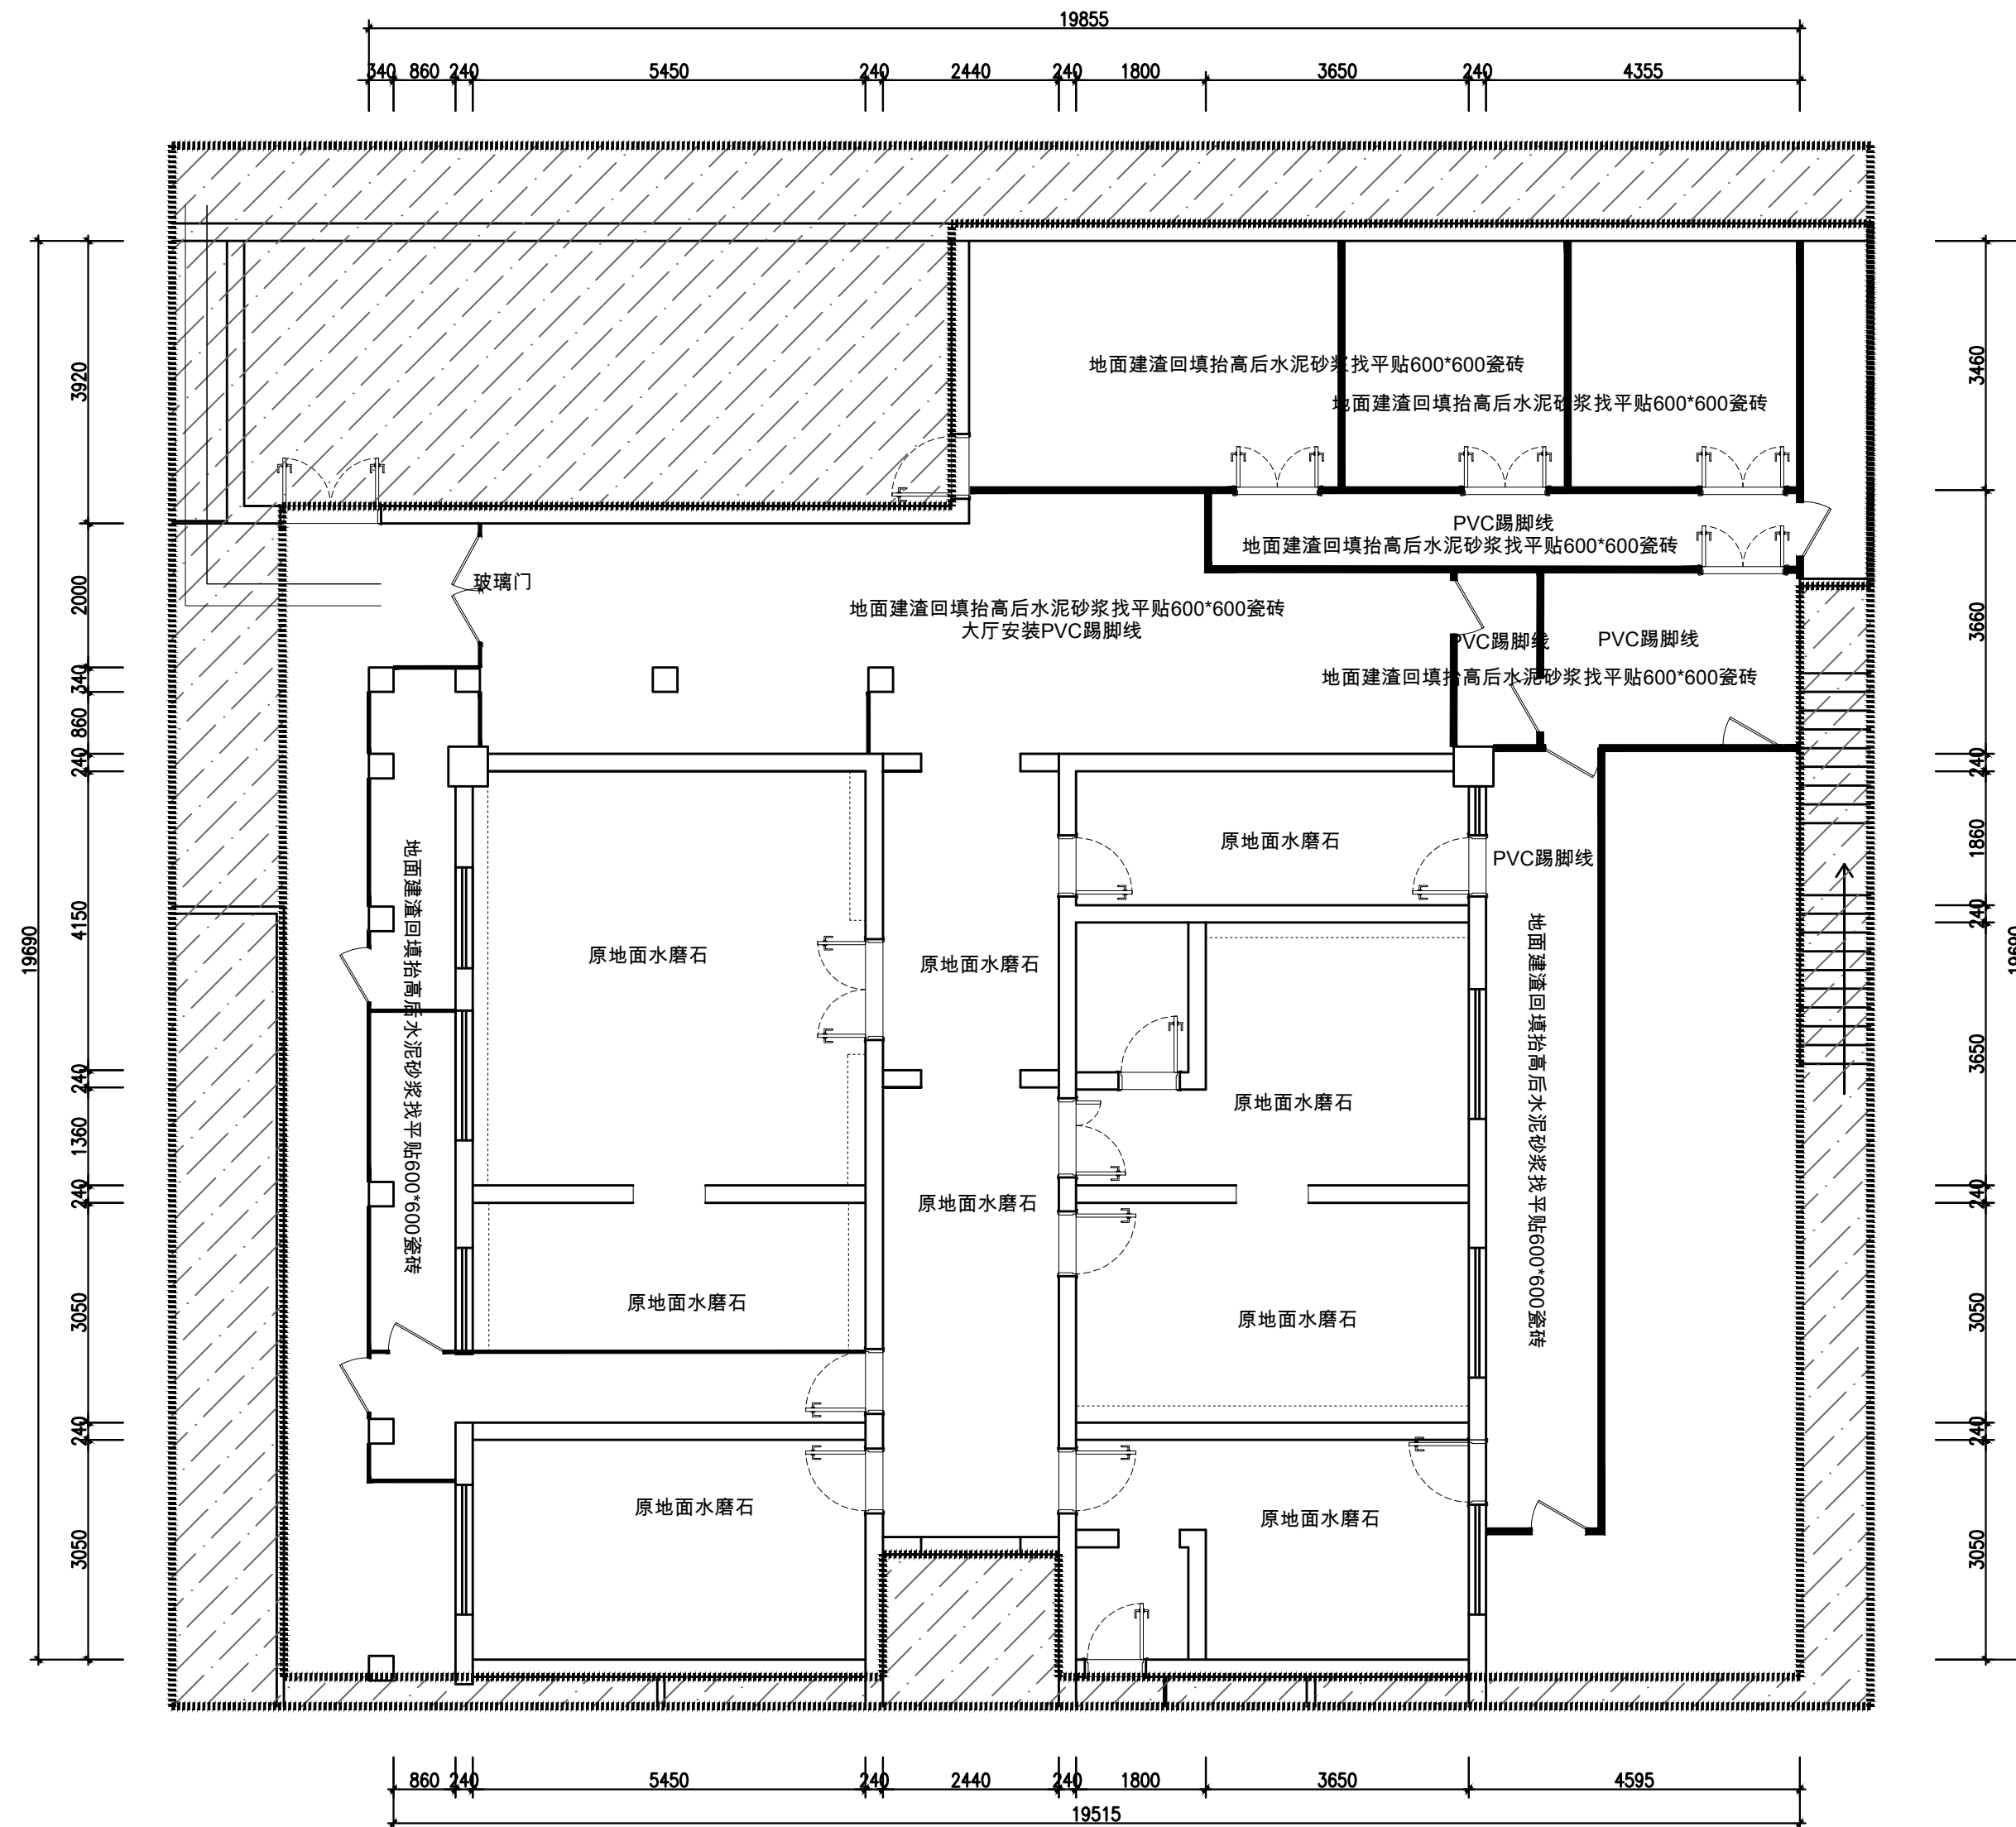

地面布置图 SCALE:1/70

图例索引 Legend Index	
单位盖章专用章 RHSSE SEAL	
证书编号: Certificate No. 乙	
注意 NOTICE 切勿以比例量度此图,一切应依图内数字 示为准,使用此图时,应同时参照建筑图及 其他有关图纸,如发现有任何矛盾之处,应 立即通知建筑师和设计师。	
建设单位 OWNER'S NAME	
工程名称 PROJECT NAME	
子项名称 SUB-ITEM NAME 大邑县第二人民医院 血透中心改造	
审核 REVIEWED	审定 PROVED
设计总负责 PROJECT DIRECTOR	
专业负责 DISCIPLINE RESPONSIBLE	
设计 DESIGNED	
制图 DRAWING	
校核 CHECKED	
版本 REVISIONS	
阶段 STAGE	专业 DISCIPLINE
比例 SCALE	日期 DATE
图名 TITLE	
图号 DWG. No.	
序号 Sheet No.	